NOTE:
Internal Layout has not been site measured - drawing prepared using information from others

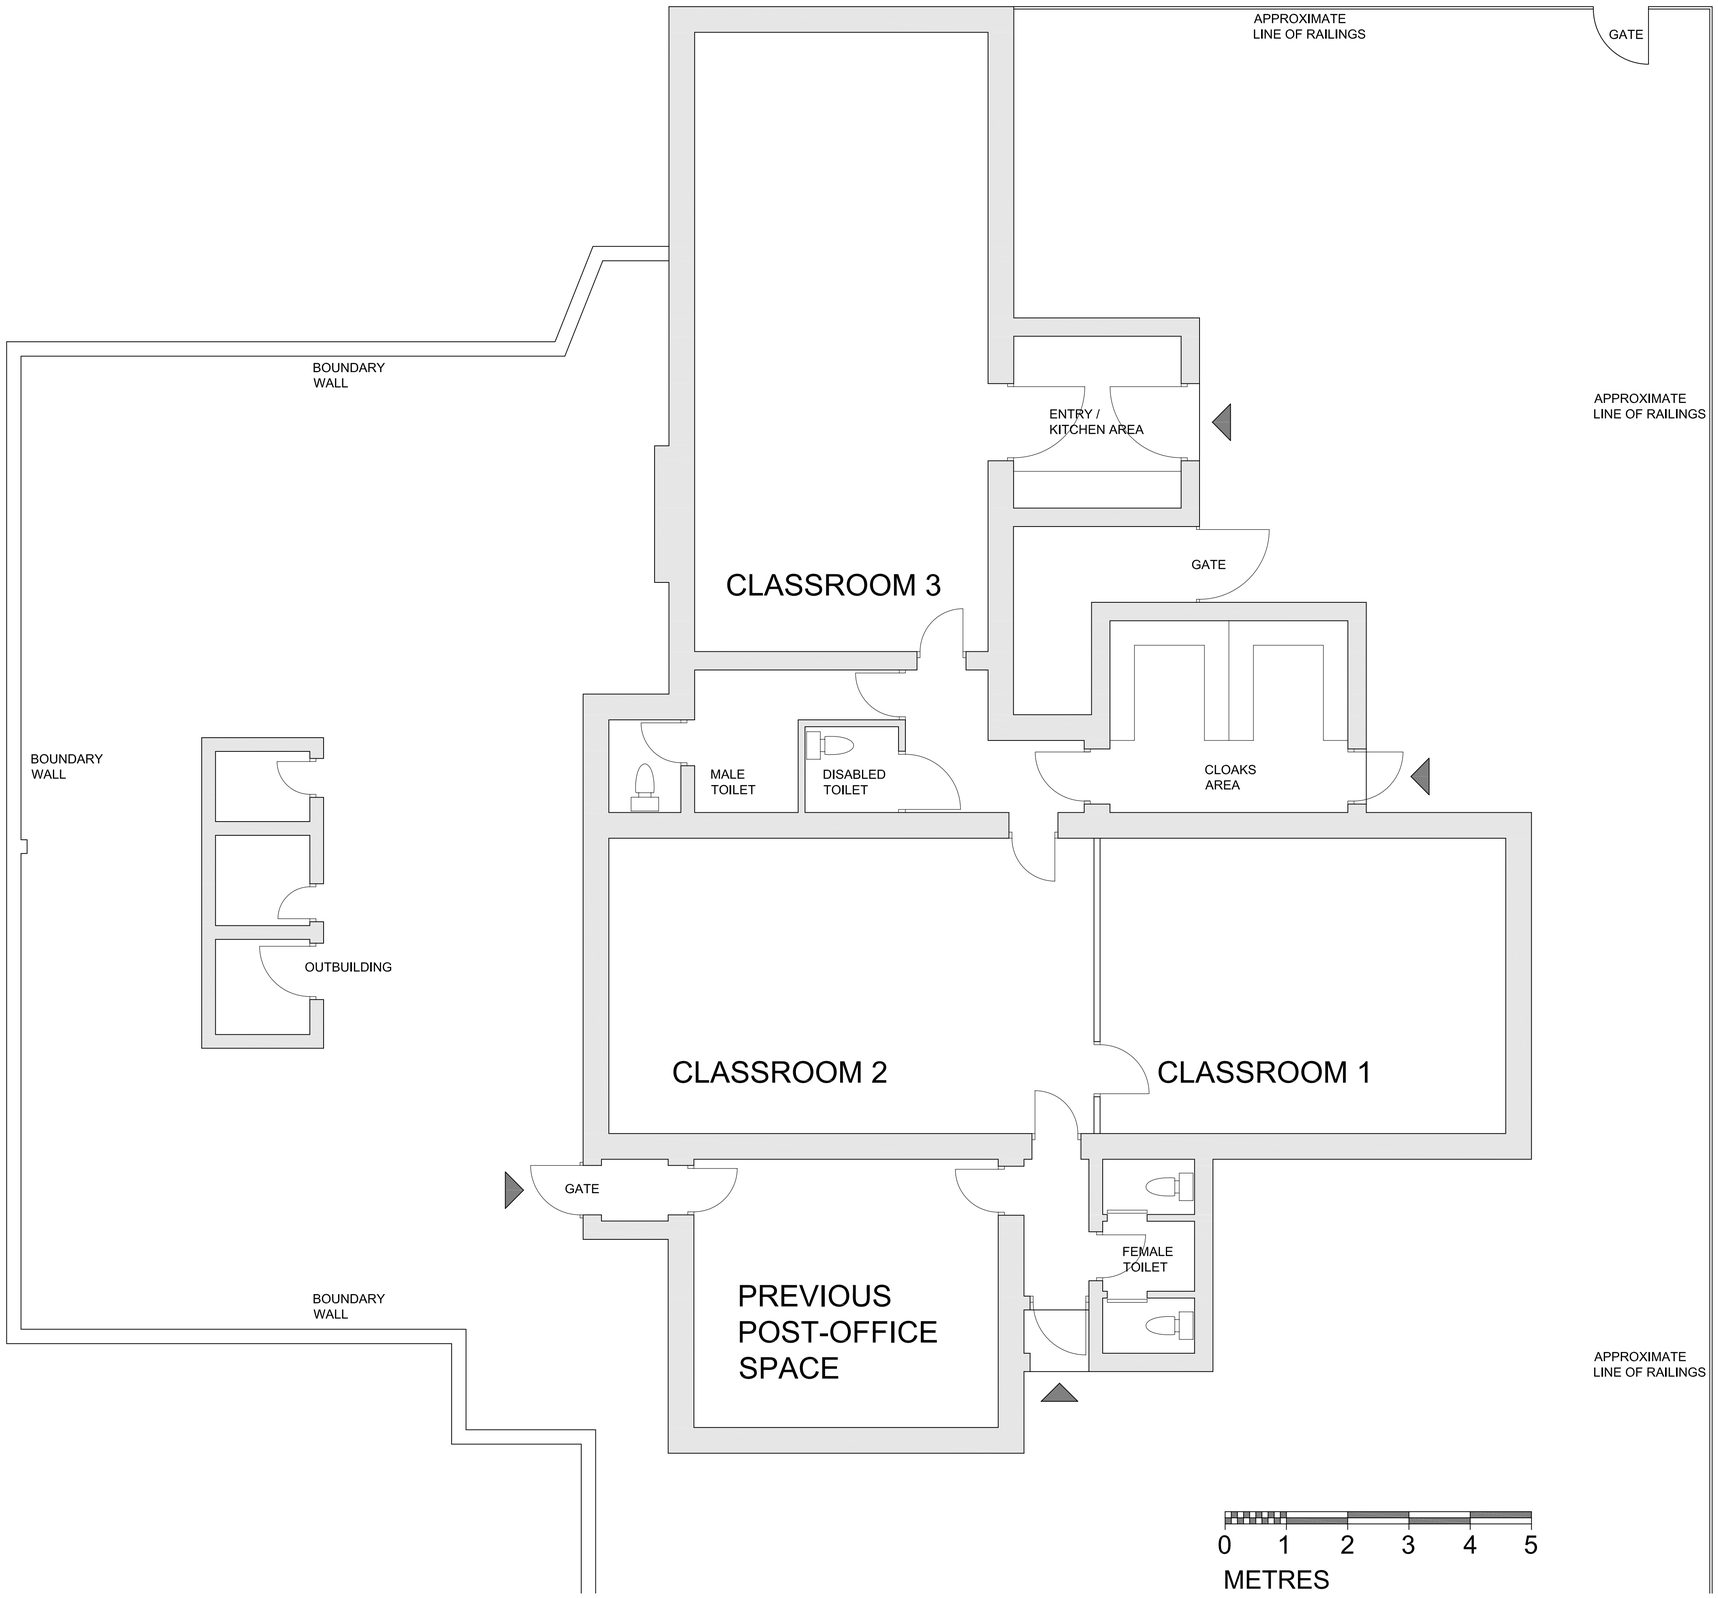

Revisions:

All dimensions are to be site checked and any discrepancies to be reported to the Architect. Copyright in this drawing remains the property of Corn Tarrant Partnership

CORN TARRANT PARTNERSHIP
Wellcroft, Ivinghoe, Leighton Buzzard, Bedfordshire, LU7 9EF
Telephone: 01296 - 662267
E-Mail: design@corntarrant.com
Web Site: www.corntarrant.com

Client: IVINGHOE SOS
Project: IVINGHOE COMMUNITY HUB
Title: Plan to Existing

Drawing No: ISOS.01 Scale: 1:50 @ A1
Drawn By: RMC Date: SEPT. 2011